


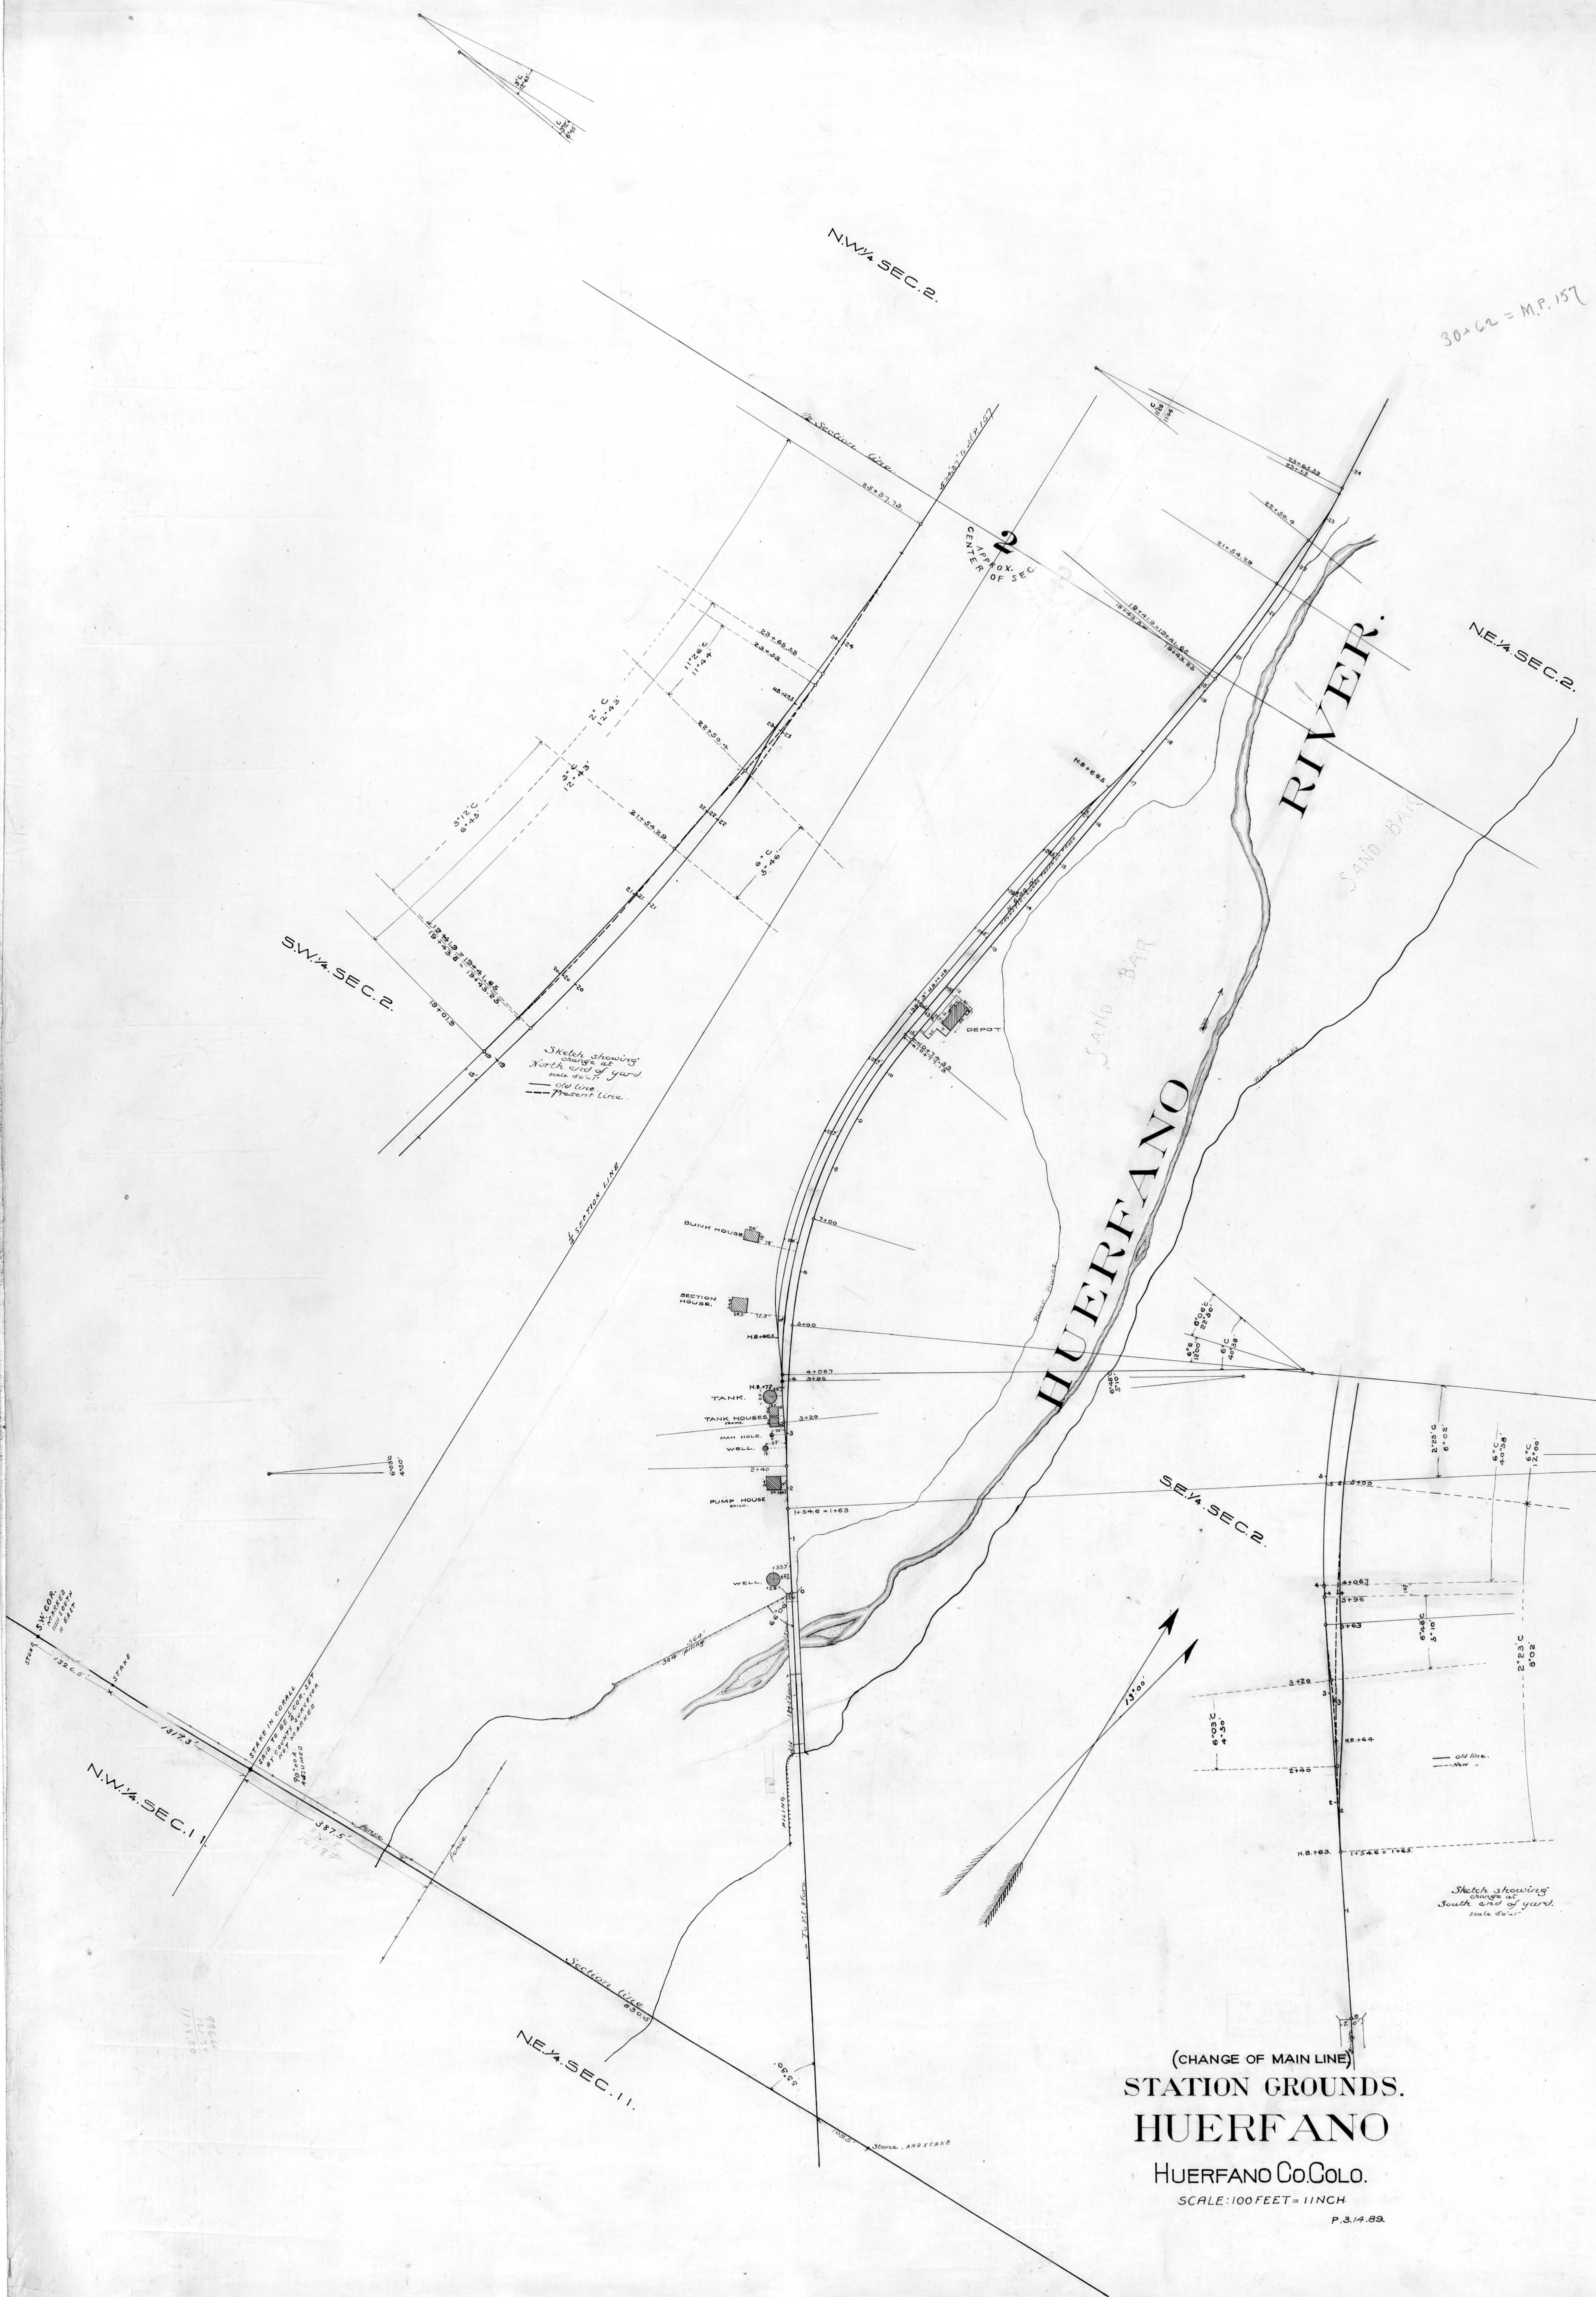

30+62 = M.P. 157

N.E.A. SEC. 1.

(CHANGE OF MAIN LINE)
STATION GROUNDS.
HUERFANO
HUERFANO Co. COLO.
SCALE: 100 FEET = 1 INCH
P. 3.14.89



(CHANGE OF MAIN LINE)
STATION GROUNDS.
HUERTANO
HUERTANO Co. COLO.
SCALE: 100 FEET = 1 INCH
P. 3/4/89